

INDIANA LIMESTONE SURVEY

Job N° 1193

Perry Section 32

SCALE:
1"=2000'

STATE ROAD 37

NE COR. SEC. 30 Per. E17

DB 202
PG 320:321

SEC. 30

SEC. 29

Per. A21

NW COR. SEC. 31

3/4" IRON PIPE
FOUNDFENCE CORNER
IN CONCRETE4.95' N
9.49' SN 88° 57' 21" W
1412.63'

S 89° 41' 16" W 4050.77'

12'x12' TIN
PUMP HOUSE

681.37' S 49.2' W

SEE DETAIL

SEC. 31

Per. E21

NW 1/4 COR. SEC. 32

BRASS PLUG IN CONCRETE

FENCE CORNER
1.41' EAST5/8" REBAR w/YELLOW CAP SET
NW COR. SEC. 32, T8N, RIW,
MONROE COUNTY, INPK NAIL FOUND
N 1/4 COR. SEC. 32

Per. G21

N 89° 34' 41" E
2634.68'S 00° 03' 57" W
2640.97'

SEC. 32

330.00' R, 331.68' M.

BRASS PLATE IN CONCRETE

PUMP HOUSE DETAIL

NE COR. SEC. 32

S 00° 41' 45" W
659.5'

EAST 178.00'

12'x12' TIN
PUMP HOUSE

0.61 AC.

D.B. 323
P.G. 42330' INGRESS
EGRESS EASEMENT

WEST 268.00'

SCALE:
1"=100'

March 2^d A D 1839.

ran the following lines and made the corners in Section No 17. S 7 R 1 East for Isaac Bass & David Young. (un) length of the line from the North West corner to the Northern half mile post of said Section 159. poles 14 1/2 links corner made and stone planted 79. poles 193 links on the Section line 79. poles 193 links East of the North West ^{corner} and the same distance West of the North 1/2 mile post with a ^{corner} Sugar Bush 24 inches diameter S 50° E 21 links distant Hickory. 6 inches diameter N 54° W. 3 1/4 links distant Isaac Bass & David Young. chain bearers. Sworn this March 2^d 1839.

James H. Spencer
Monroe County Surveyor

April 1st 1839.

ran the following lines and made the following corners in Section No 31. Township No Eight No one West. length of the line from the Northern half mile post to the North East corner of said Section No 31.) 159. poles 13 1/2 links corner made & stone planted equidistant between said corners length of the line from said corner to a stone standing 80 poles ^{1 1/2} East of the center of said Section 31.) 158. poles 14 links. Chain bearers Silas Guy & Samuel Smith by agreement.

the above Survey for Samuel Smith

James H. Spencer
Monroe County Surveyor


April 1st 1839.

ran the following lot of land for Richard M. Houston situate in the North West corner of Section No 12, S 7 R 2 W Beginning in the center of a branch commonly known as Wrights Branch about 40 poles South of the said A & B corner S 57° E 65. poles to a stone with a Sugar 6 inches diameter S 4° E 24 3/4 links dist then N 85° E 70. poles to a stone in open ground then N 5° W. untill the line intersects said branch then up said branch with its meanderings thereof to the beginning.

Chain bearers George J. Wright & Peter M. Houston Sworn this April 1st 1839.


James H. Spencer
Monroe County Surveyor

INDIANA LIMESTONE COMPANY — BEDFORD, INDIANA — PROPERTY SURVEY

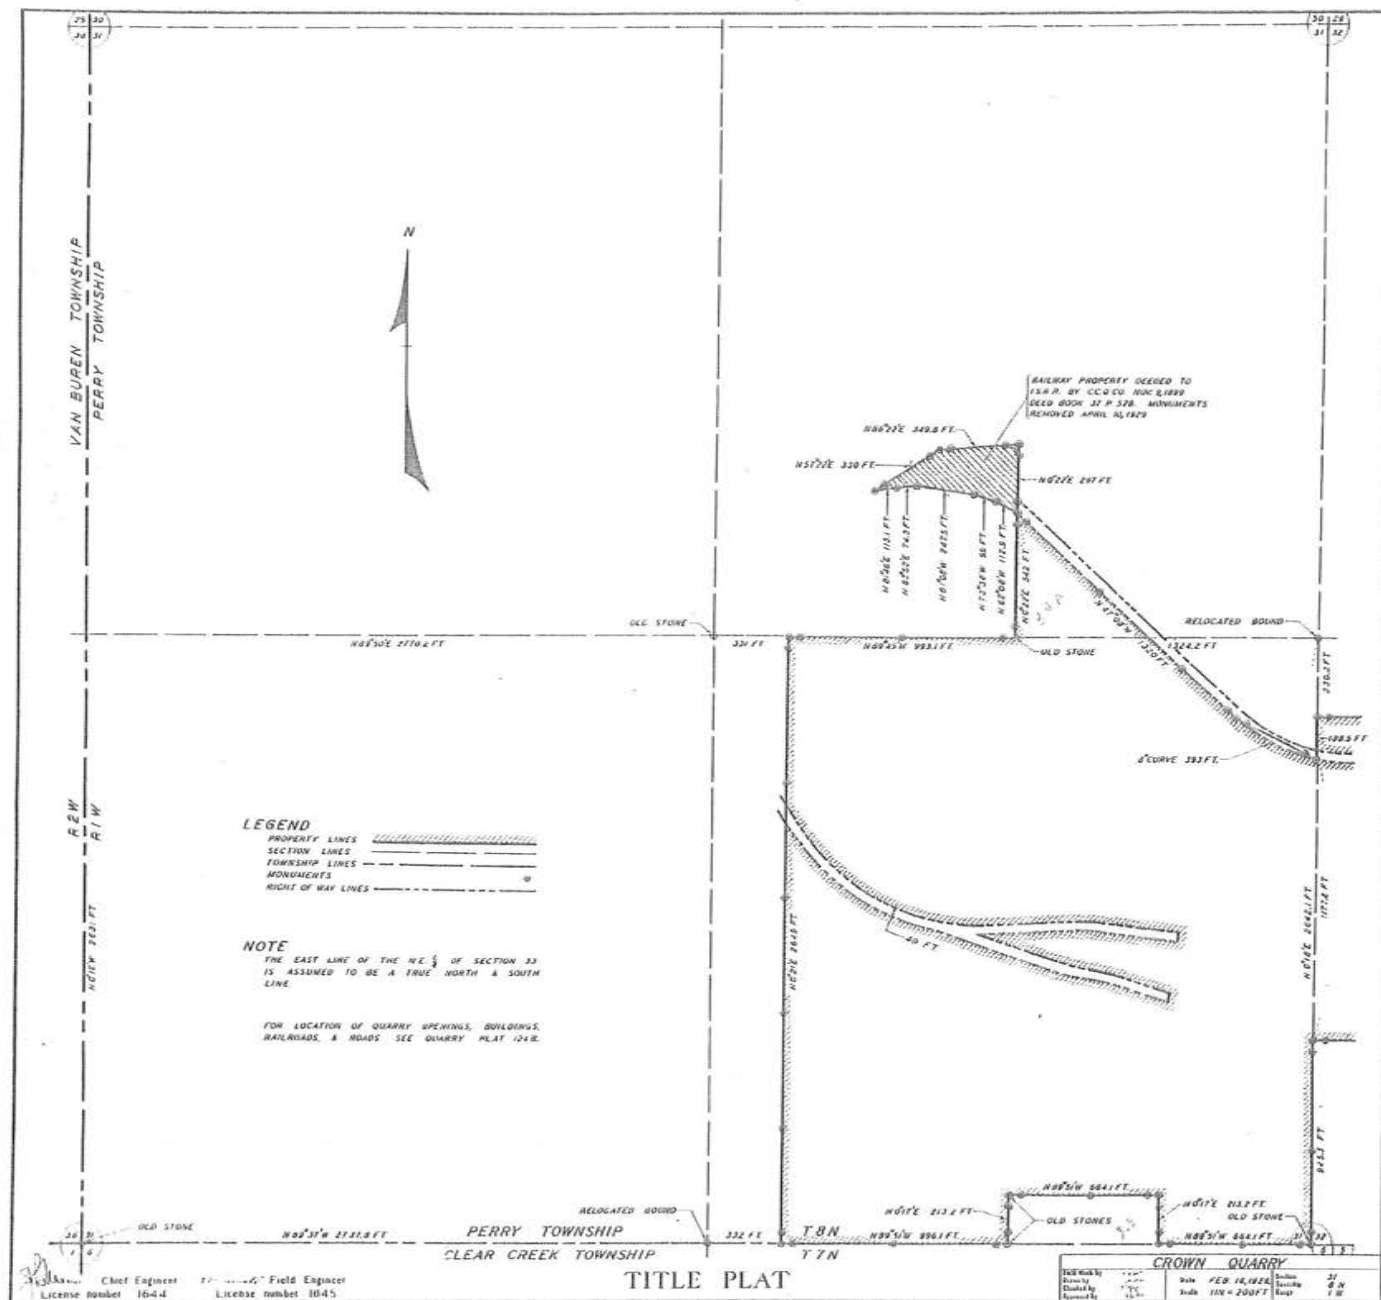

31-8N-1W


INDIANA LIMESTONE COMPANY — BEDFORD, INDIANA — PROPERTY SURVEY

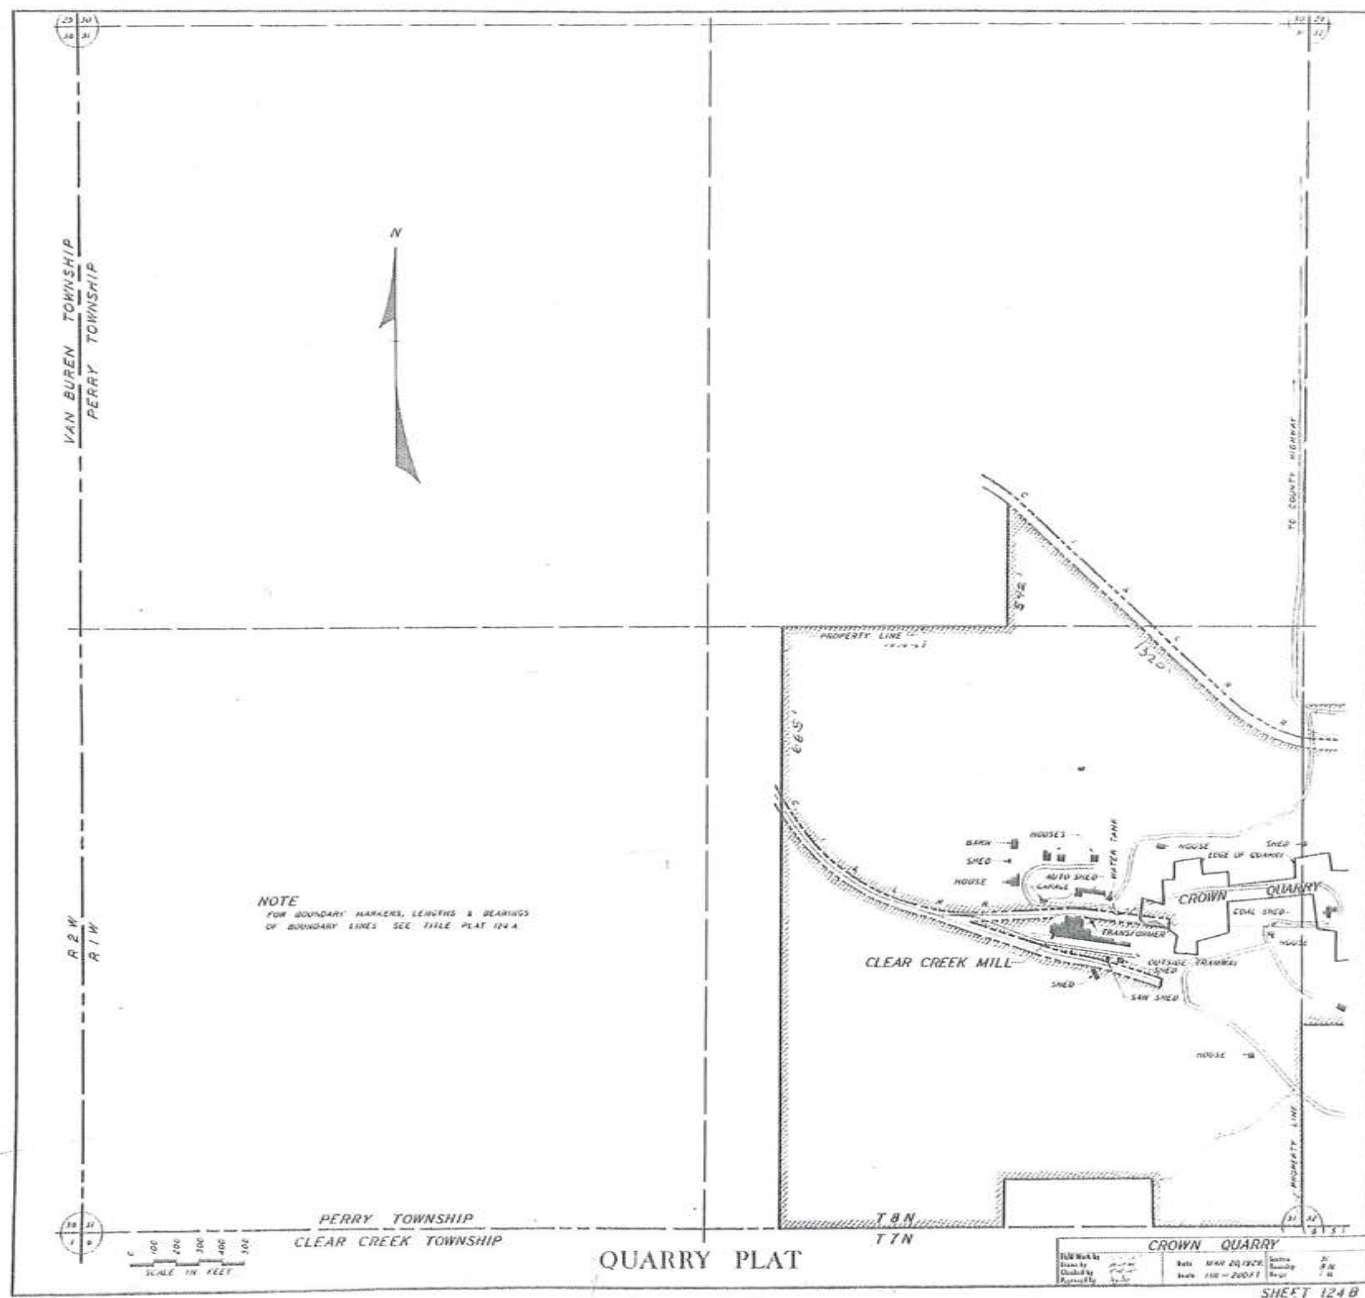

31-8N-1W

PREPARED BY
FARMERS SURVEY CO.
PART OF NE 1/4 OF
SECTION 14
TOWNSHIP 36 N
RANGE 10 E
MONROE COUNTY, INDIANA

PREPARED BY
CLOONAN SURVEYING CO.
211 SOUTH STREET
ELLETTSVILLE, INDIANA

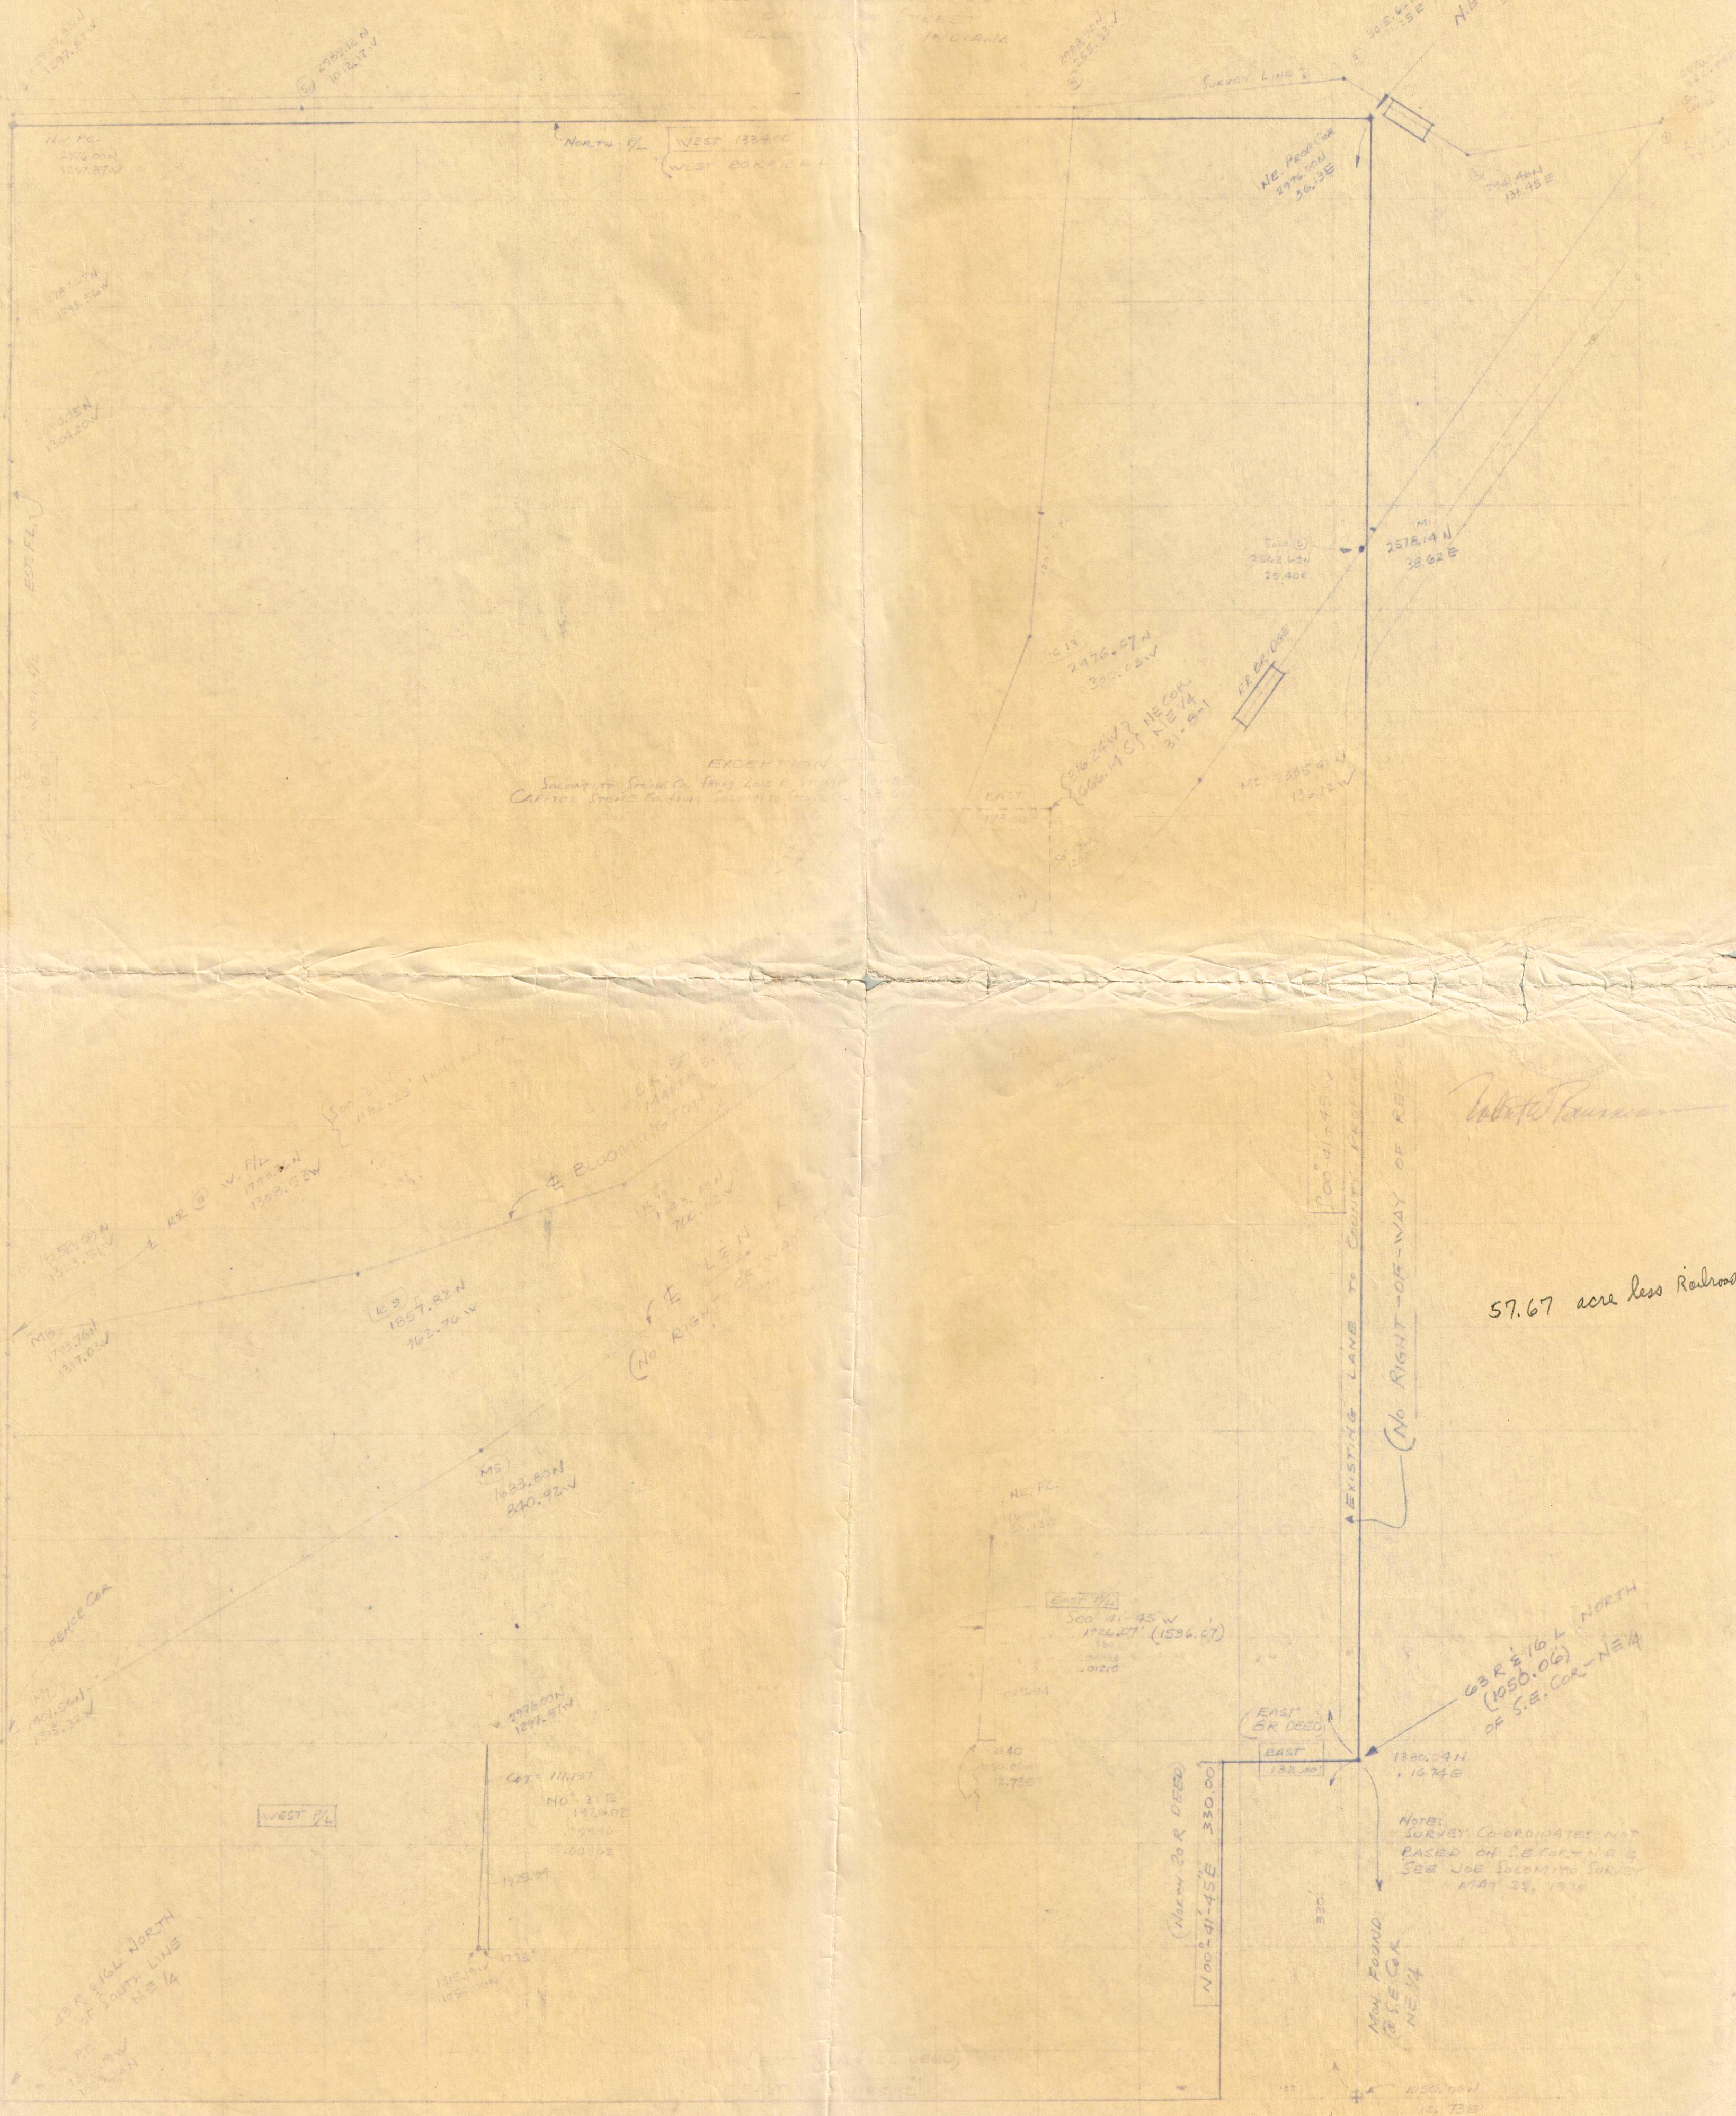

57.67 acre less Railroad

Walter B. Bunker

63 R 1/16 L NORTH
(1050.06)
OF S.E. COR - NE 1/4

NOTE: SURVEY CO-ORDINATES NOT
BASED ON S.E. COR - NE 1/4
SEE JOE SOLOMITO SURVEY
MAY 28, 1970

MON. FOUND
(S.E. COR - NE 1/4)

Monument Found
1400ds W of SE.
Corner of Sec.
31 T8N R1W
from D.R. 303-P227

TimpCo. VI

(Christopher Eric & Charlotte Kay Bradley)
D.R. 230 P. 42

Plat of Survey of North & West Lines of
Deed Record 85 on Page 364 made for
MYRON EDGEWORTH Jr President
Victor Buff Stone Co.
(Note: all deeds are bad)

Scale 1"=100'

Legend

① 1/2" iron pipe with yellow plastic plug stamped PRALL LS 10234

41.81 Acres

Surveyed by H.L. Pratt L.S. 5-12-84
Asst. - H.L. Padgett
M.T. Hardwick
W.A. Martin

Drawn by N.L. Pratt 5-21-84
Revised E of Clear Creek added by N.L. Pratt 8-20-84 Norm L Pratt

④ Clear Creek
 (Revised)
 Dead will not close by 184.21

(Merle L. & Betty E. Myers)
D.R. 178 P. 534

(John & Leona Chastean)
DA 266 P 493

(Victor-Oolitic Stone Co.)
D.R. 223- P 92



Twpcor_VI
Twpcor-VI

Force
Corner
NW Cor.
Sec. 6
T7N R1W

1211.06
(1160 ± on Dead)

Due E 1596.36'
(1542.75 on Dead)

1479.22

Monument Found
140 rds W. of SE
Corner of Sec.
31 T8N R1W
from D.R. 303-P227
Per E25
Per E25

(Christopher Eric & Charlotte Kay Bradley)
D.R. 230 P. 42

Plat of Survey of North & West Lines of
Dead Record 95 on Page 364 made for
MYRON EDGEWORTH Jr President
Victor Buff Stone Co.

(Note all deeds are bad)

Scale 1"=100

Legend

1/2" iron pipe with yellow plastic plug stamped PRALL LS 10234

41.81 Acres

Surveyed by N.L. Prall LS 5-12-84

Asst: H.L. Padgat
M.T. Hardwick
W.A. Martin

Drawn by N.L. Prall 5-21-84


Revised E of Clear Creek added by N.L. Prall 8-20-84 N.L. Prall

E Clear Creek
(Revised)
Dead will not claim by 124.21'


(Merle L. & Bobby E. Myers)
D.R. 178 P. 534

(John & Leona Chasless)
D.R. 266 P. 493

(Victor-Oolitic Stone Co.)
D.R. 223-P. 92

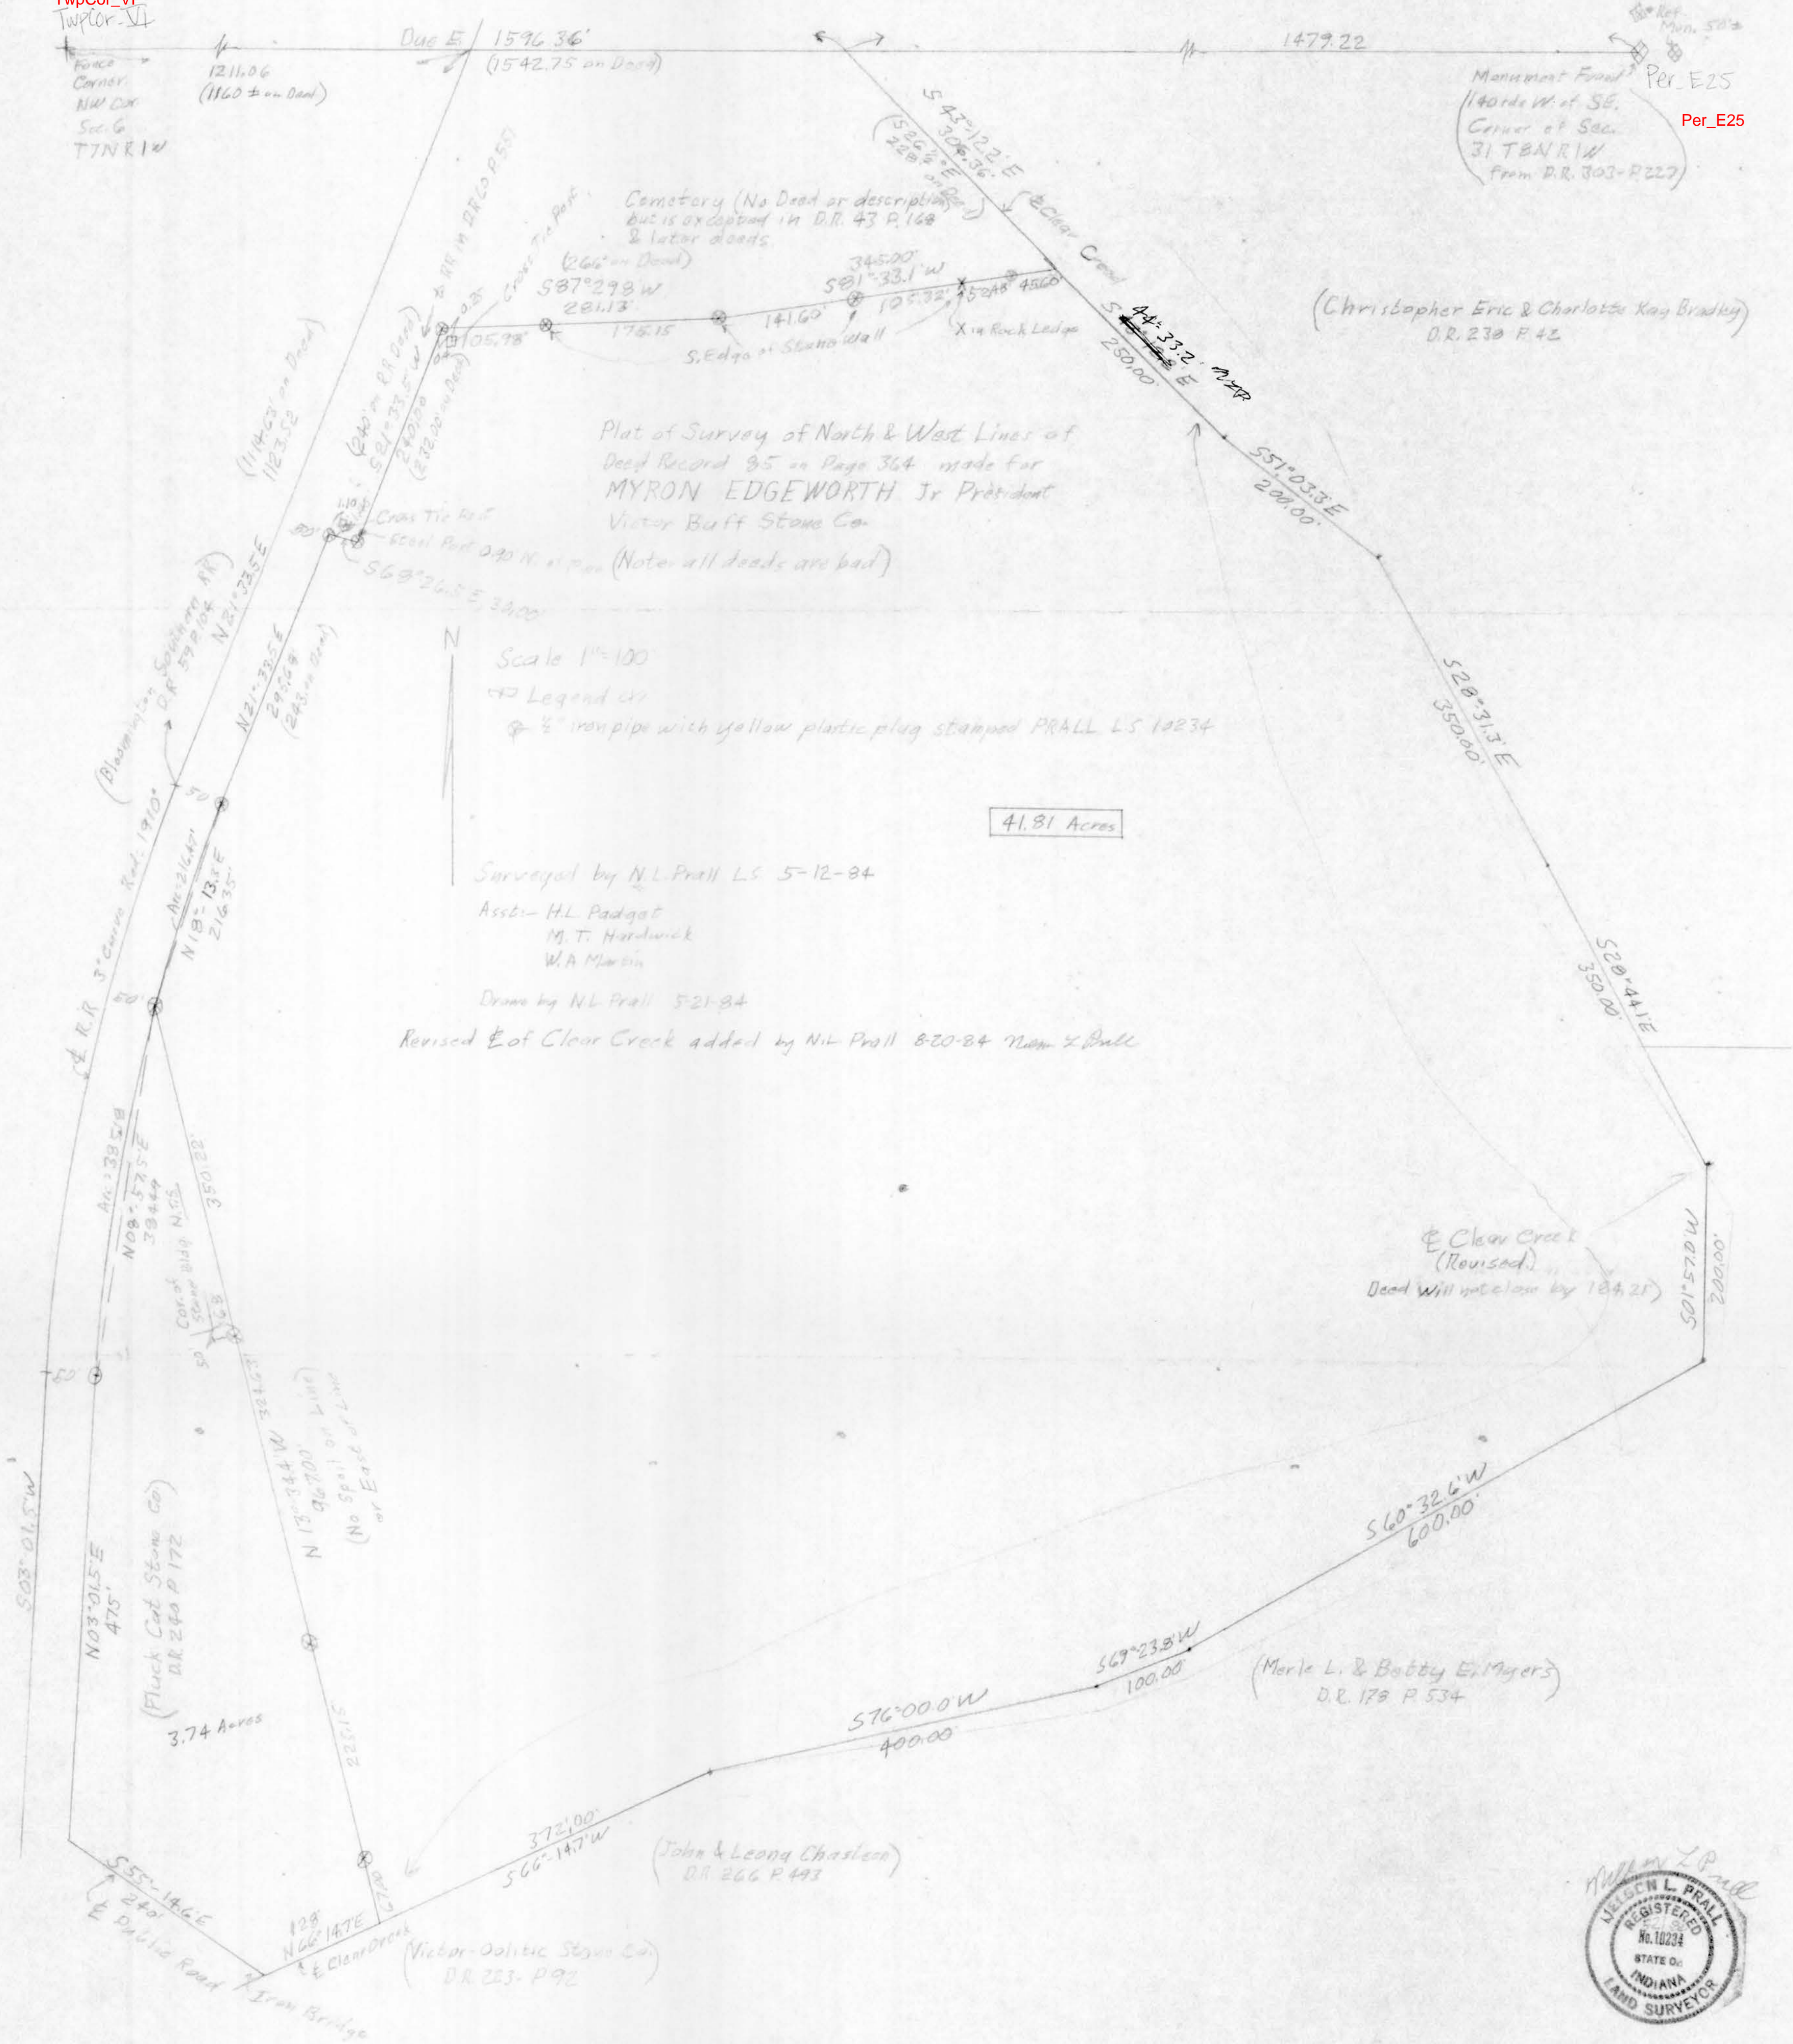

AS 1001260

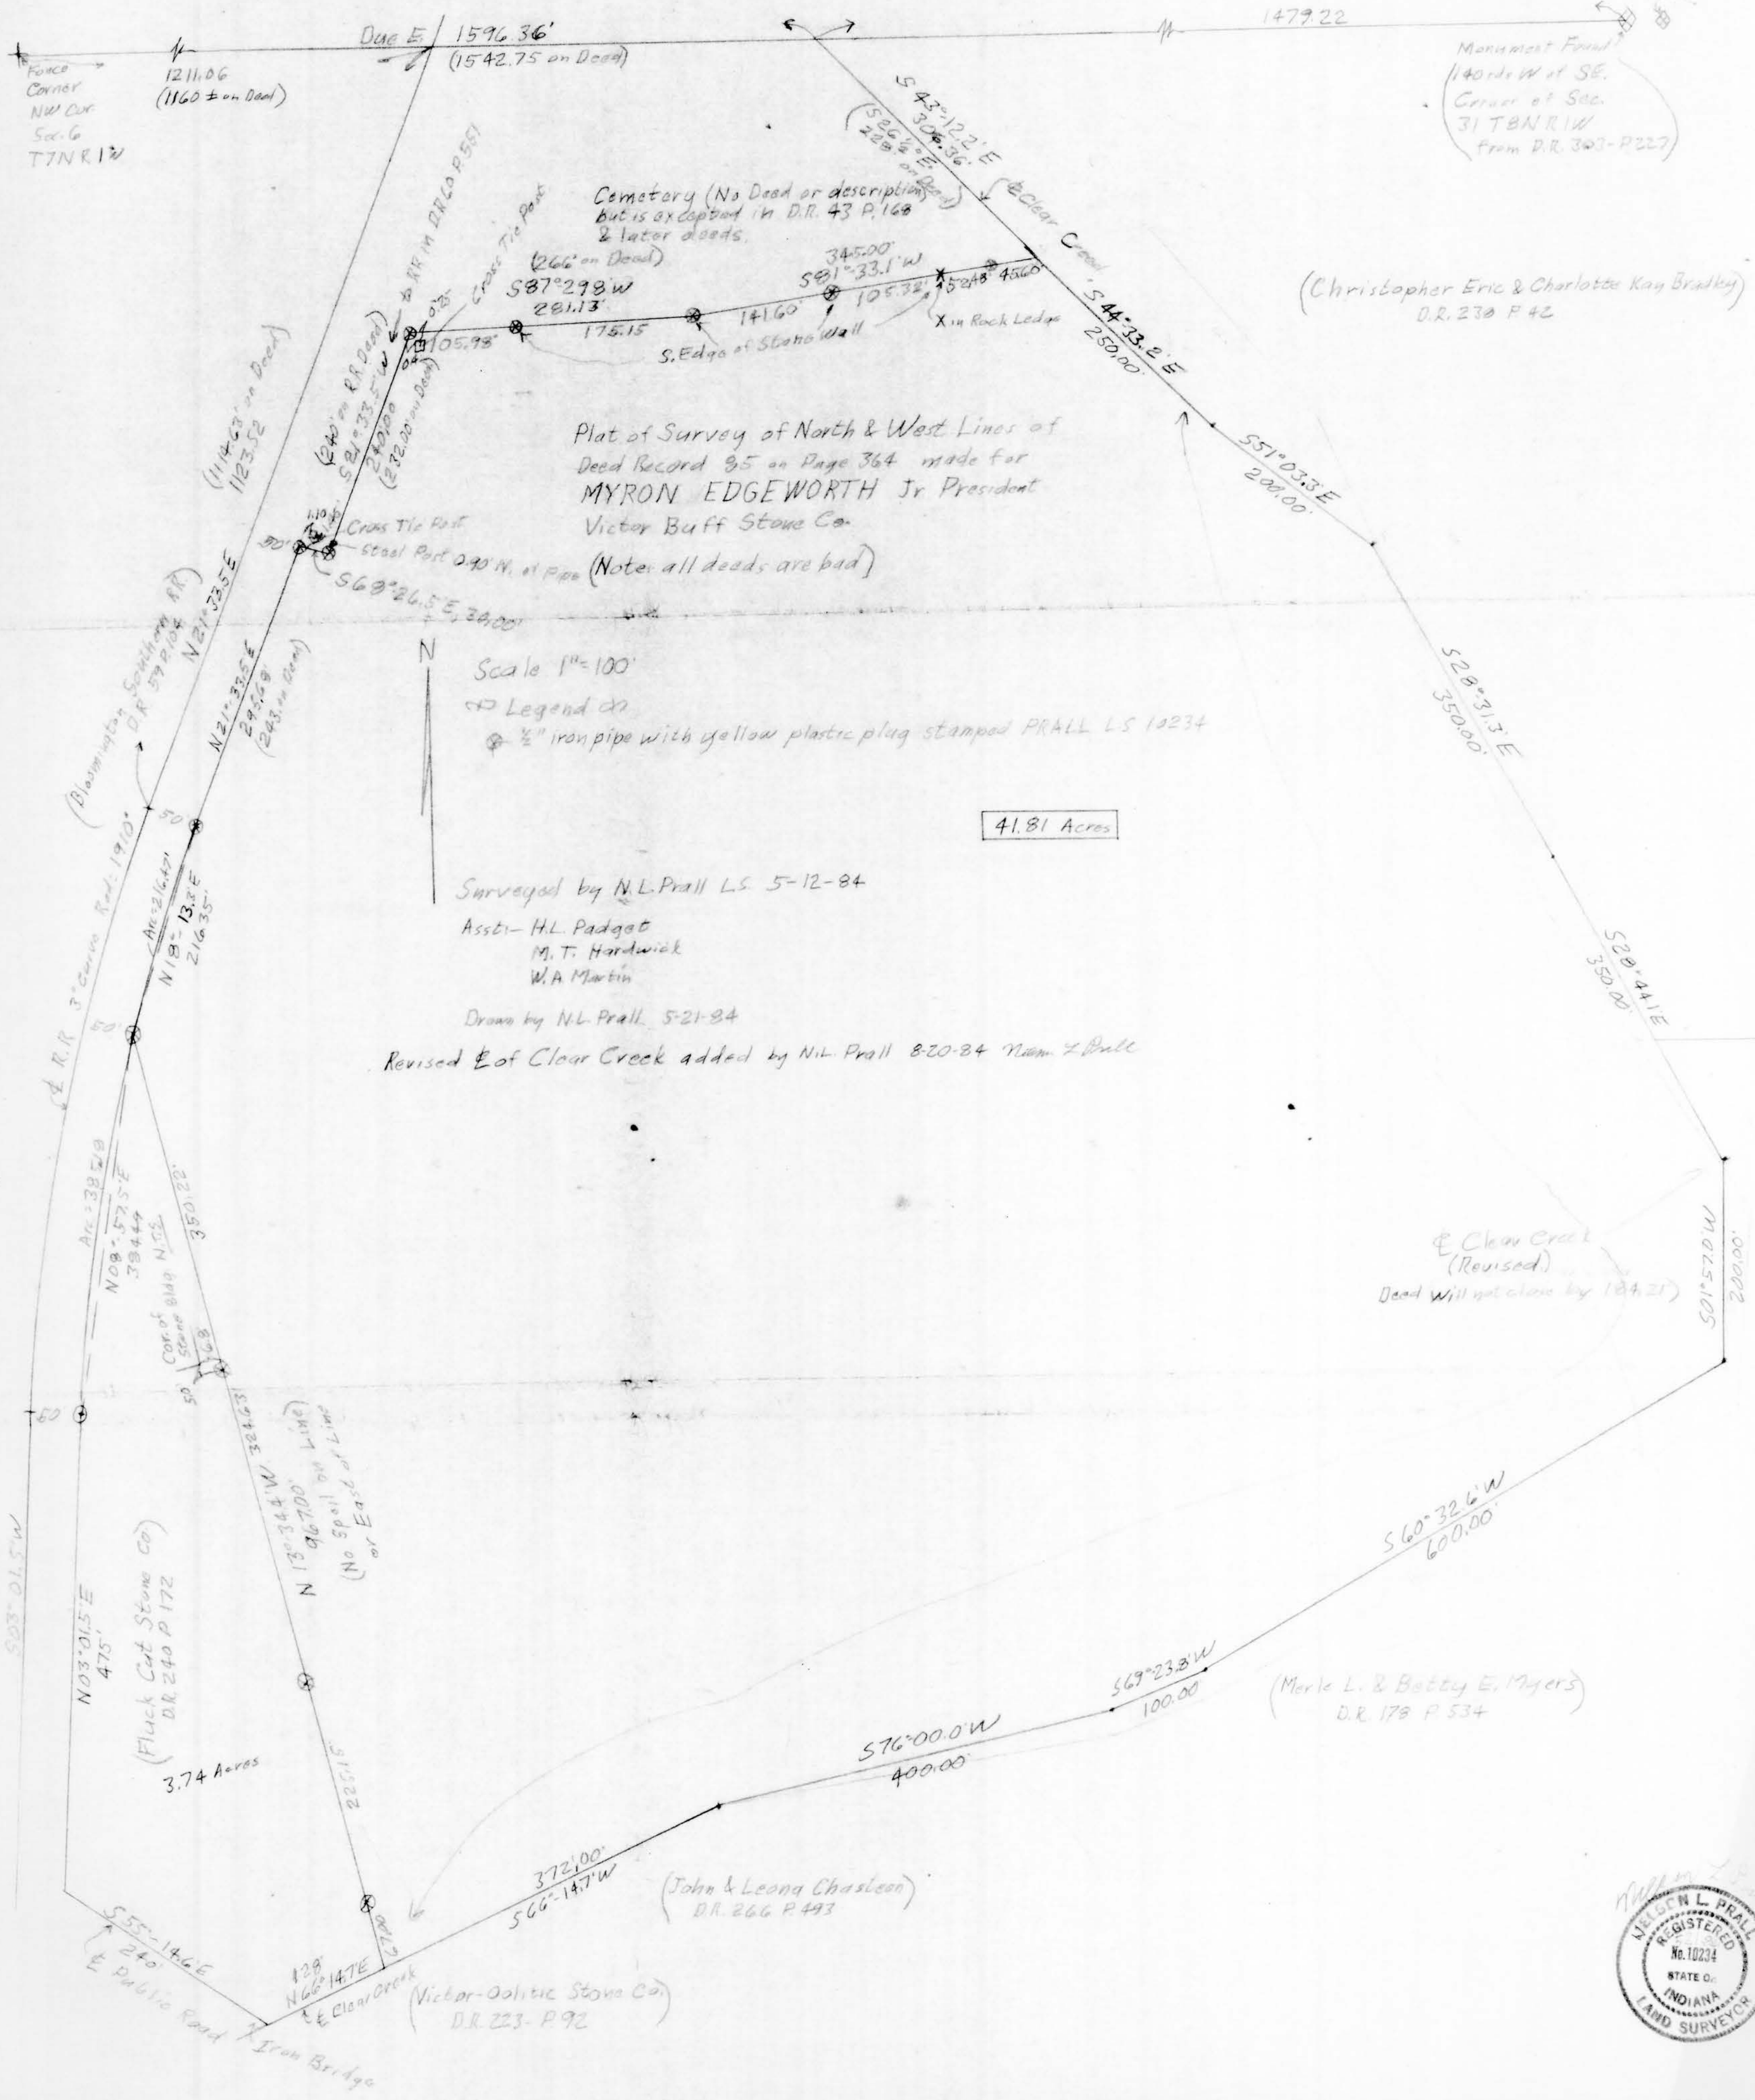

Length of line north of the center of N 8. gr 79 P. 14 1/2 links
 " " " South " " " " " " 79 " 14 1/2 "
 " " " West " " " " " " 79 " 13 1/2 "
 These witness trees made South of the northern 1/2 mile
 post of section No 10 79 Poles and 9 links is the
 distance South
 Poplar 6 inches in diameter S 76° W 48 links distant
 Poplar 10 inches in diameter N 6° E 38 1/2 links distant
 James W Spencer
 M. C. Surveyor

June 16th 1854

Ran the following lot of land for
 George Chapman in Section No 11 T 7 R 2 west
 Beginning at the western 1/2 mile post of said section
 thence N 85° E 78 Poles 4 1/2 links to a stone witness tree
 Sugar 15 inches in diameter N 30° E 18 links distant
 Then S 6° E 83 Poles to a stone witness tree
 & walnut 4 inches in diameter S 23° W 8 links distant
 Hickory 15 inches in diameter N 46° W 24 1/2 links distant
 Then S 85° W 79 Poles 13 links to a stone witness tree Buck 4
 inches in diameter N 43° W 39 1/2 links Sugar 18 inches in diameter
 N 17° E 43 links distant Then N 6° W 79 1/2 Poles to the
 beginning Samuel Adair and George Morgan
 chain bearers by consent of parties

James W Spencer
 M. C. Surveyor

July 26th A D 1854

Ran the following lots of land as
 dower for the benefit of Elizabeth Wampler widow of
 Michael Wampler deceased Situated in the State of Ind
 Monroe County and in Sections No 26 & 31 Township
 No 8 north of Range No one west and No 8
 of Township No 8 Range No one East and bounded
 as follows - to wit - Lot No one beginning at the
 center of section No 31 Township No 8 Range No one
 East Witness trees Buck 20 inches in diameter N 20° W 20
 links distant thence N 6° W 30 Poles to a stake witness
 tree Buck 20 inches in diameter W 36° W 18 1/2 links distant
 Then S 85° W 160 Poles to a stake Then S 6° E 30
 Poles to the western 1/2 mile post of said section No 31
 Witness — 20 inches in diameter N 1° W 33 1/2 links
 distant Sugar 4 inches in diameter N 80° W 13 1/2 links distant
 Then N 85° E 160 Poles to the beginning containing
 30 acres

Also lot No (2) beginning at the eastern $\frac{1}{2}$ mile
 part of Section No 136 Township No 8 Range No one
 west running thence $N 6^{\circ} W 53'$ Poles to a stake thence
 $S 85^{\circ} W 80'$ Poles to a stake witness trees Buck 18 inches in
 diameter $S 11\frac{1}{2}^{\circ} W 45'$ links distant Then $S 6^{\circ} E 53'$ Poles to a
 stake witness trees White oak 36 inches in diameter west
 14 the dist B oak 16 inches in diameter $S 44^{\circ} E 12$ rods
 Then $N 85^{\circ} E 80'$ Poles to the beginning containing twenty
 Seven and one half acres

The aggregate amount of lots 201
 and 2 is Seventy Seven and one half acres
 Chain bearers George Smith and William F. Davis sworn
 This July 26th A D 1834

James W. Spencer
 Monroe County Surveyor

Fees of Survey	
360 Poles at \$1.00 per mile	\$1.12
3 corners at \$1.00 each	3 00
18 miles travel at sets per mile	90
2 days attending court	2 30
	<u>\$7.32</u>

Received payment on the above in full this Nov 4th 1834
 James W. Spencer

Sept 28th A D 1834

Ran the following lot of land for
 John Schneidmiller (or Snider Miller pronounced) in Section
 No 29 Township No 7 Range one east beginning at the
 eastern $\frac{1}{2}$ mile part of said Section thence $S 85^{\circ} W 160$ Poles
 thence $N 6^{\circ} W 160$ Poles to the Northern $\frac{1}{2}$ mile part of same
 containing 160 acres


Trayline Myff and William Temple chain
 bearers by consent of parties

James W. Spencer
 Monroe County Surveyor

Oct 2nd A D 1834

Ran the following lines for John S. Thompson
 in Section No 19 in Township No 9 north Range No 1
 East beginning at the $N \frac{1}{2}$ mile part of said Section
 thence $S 16^{\circ} E 93'$ Poles $3\frac{1}{2}$ links to a stake
 Chain bearers Clifton Thompson and Salmon
 B. Thompson by consent

James W. Spencer
 Monroe County Surveyor

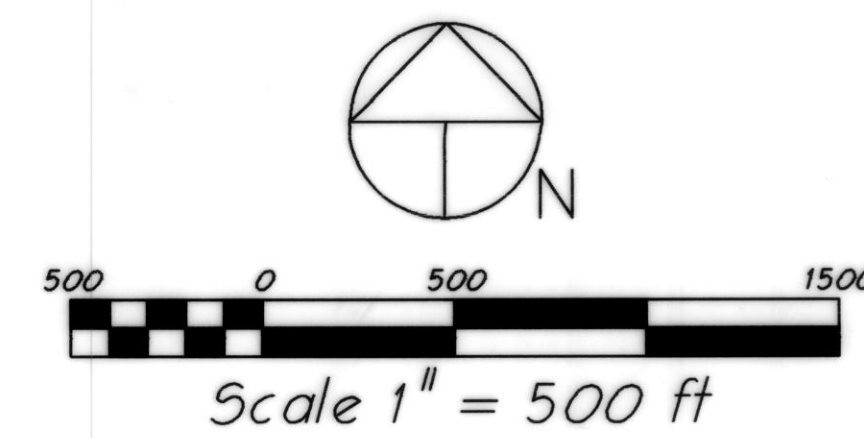

BenNo_A17
N.W. CORNER SEC. 30
STONE FOUND

N89°45'23"E 7908.35'

BenNo_G15
WEST 1/4 SEC. 21
STONE FOUND

N00°00'07"E 2661.13'

589°58'07"E 2642.07'

589°58'07"E 2642.07'


BenNo_K17
N.E. CORNER SEC. 28
STONE FOUND

N.E. COR., S.E. 1/4,
N.W. 1/4, SEC. 28
PIPE FOUND

BenNo_I18

N00°13'12"E 2696.70'

N00°02'31"E 2673.53'

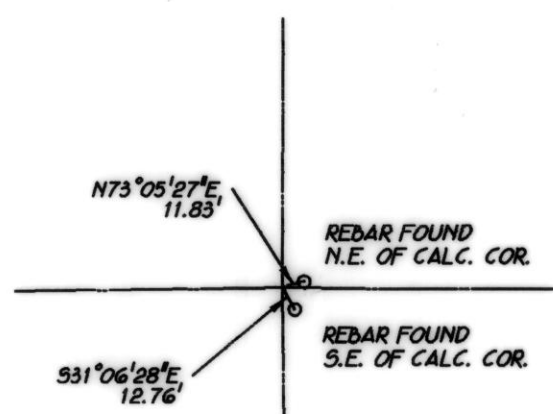

DETAIL SCALE: 1" = 100'

BenNo_G19


WEST 1/4 SEC. 28
STONE FOUND

N00°12'46"E 2643.54'

N00°02'31"E 2673.53'

BenNo_C21
S.W. CORNER SEC. 29
STONE FOUND

N89°17'20"E 5297.60'

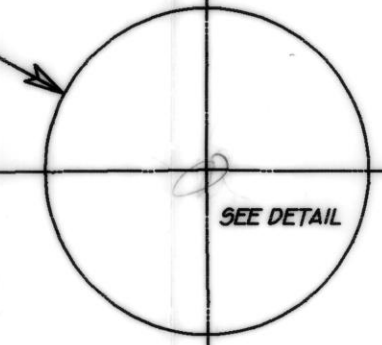

589°53'41"E 2650.21'

BenNo_I21
SOUTH 1/4 SEC. 28
STONE FOUND

589°53'41"E 2650.21'

N00°52'57"W 2643.45'

BenNo_G23
WEST 1/4 SEC. 33
STONE FOUND



April 17, 2001
Douglas R. Curry

A PART OF T 10 N, R 1 E
MONROE COUNTY,
INDIANA

DRAWING NO. 500119
SHEET 1 OF 1